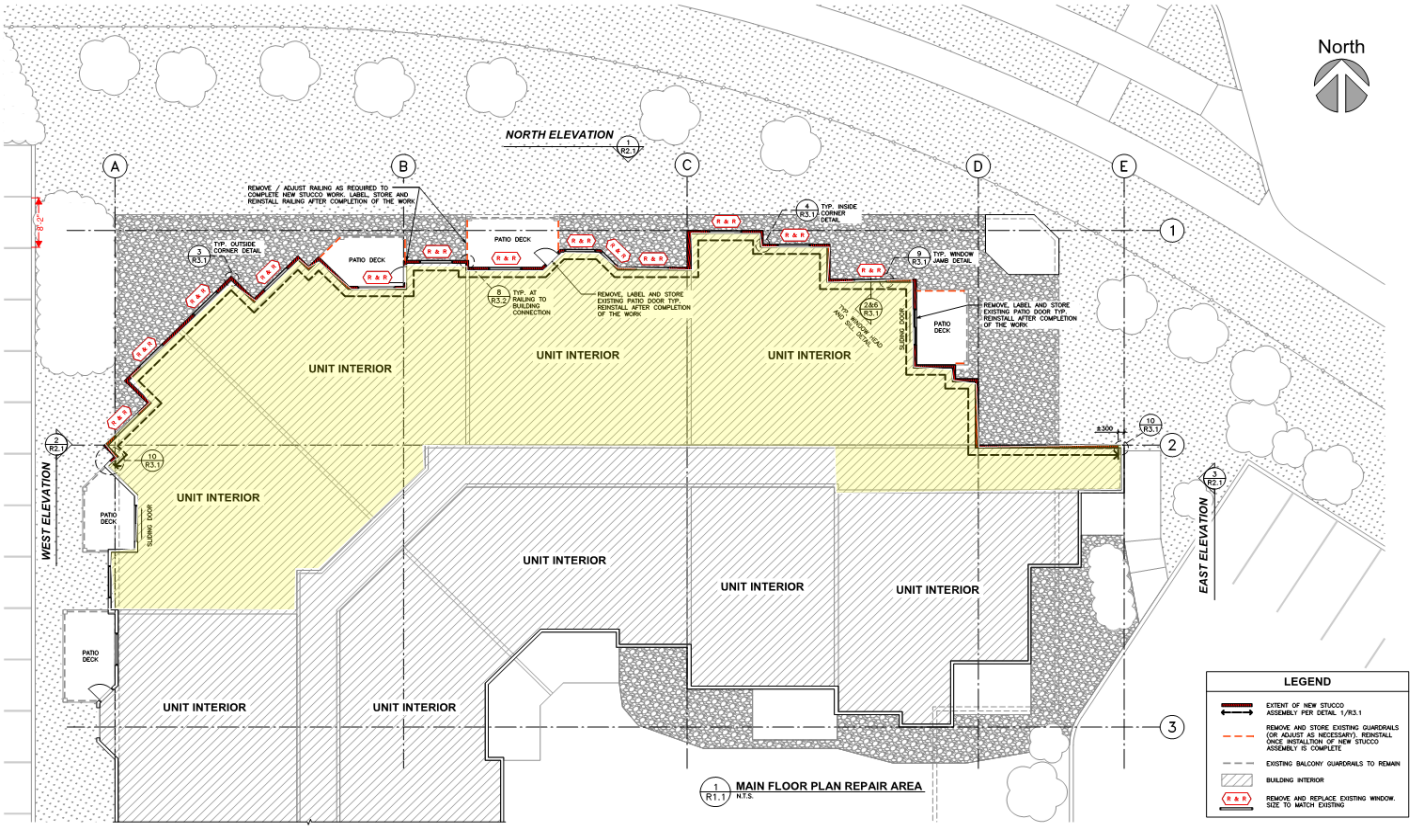
North
NORTH ELEVATION
1 R2.1
A
B
C
D
E
1
2
3
REMOVE / ADJUST RAILING AS REQUIRED TO COMPLETE NEW STUCCO WORK. LABEL, STORE AND REINSTALL RAILING AFTER COMPLETION OF THE WORK
1 R3.1 TYP. OUTSIDE CORNER DETAIL
PATIO DECK
8 R3.2 TYP. AT RAILING TO BUILDING CONNECTION
REMOVE, LABEL AND STORE EXISTING PATIO DOOR TYP. REINSTALL AFTER COMPLETION OF THE WORK
4 R3.1 TYP. INSIDE CORNER DETAIL
9 R3.1 TYP. WINDOW JAMB DETAIL
2&10 R3.1 TYP. HEAD, JAMB AND SILL DETAIL
SLIDING DOOR
REMOVE, LABEL AND STORE EXISTING PATIO DOOR TYP. REINSTALL AFTER COMPLETION OF THE WORK
UNIT INTERIOR
2 R2.1
10 R3.1
WEST ELEVATION
EAST ELEVATION
3 R2.1
1 R1.1 MAIN FLOOR PLAN REPAIR AREA N.T.S.
LEGEND
EXTENT OF NEW STUCCO ASSEMBLY PER DETAIL 1/R3.1
REMOVE AND STORE EXISTING GUARDRAILS (OR ADJUST AS NECESSARY). REINSTALL ONCE INSTALLTION OF NEW STUCCO ASSEMBLY IS COMPLETE
EXISTING BALCONY GUARDRAILS TO REMAIN
BUILDING INTERIOR
REMOVE AND REPLACE EXISTING WINDOW. SIZE TO MATCH EXISTING